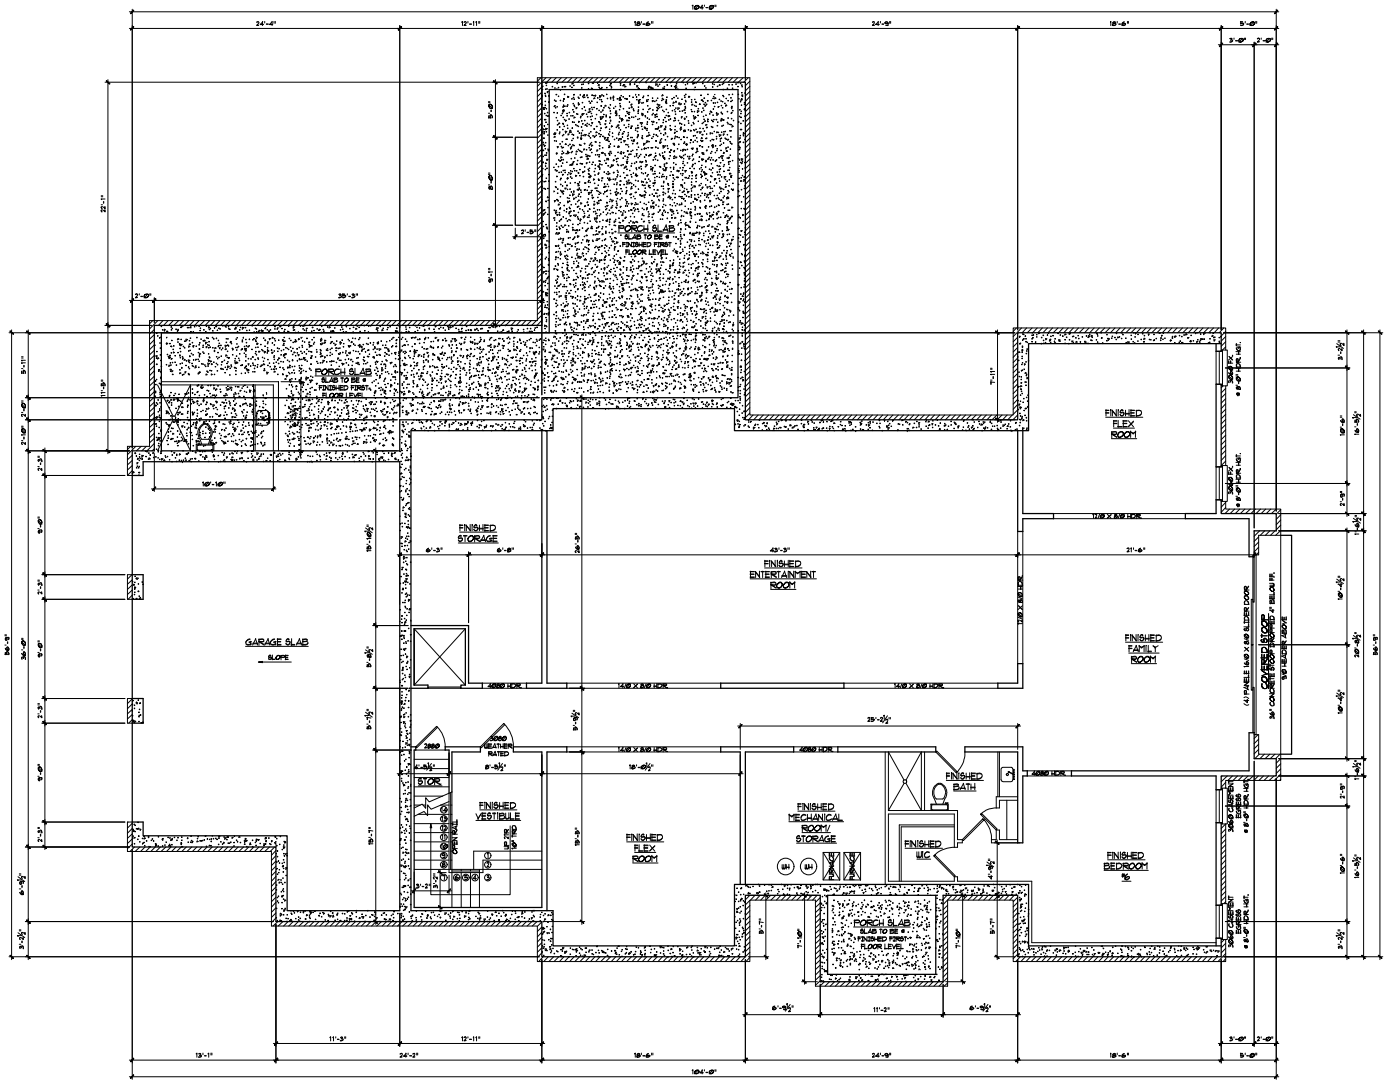

BASEMENT PLAN

SCALE : 1/4" = 1'-0" 12'-0" CLG. HGT.

PLANS RELEASED FOR CONSTRUCTION

CADD DRAFTING SERVICES LLC
1498 VANDERBILT WAY
MARIETTA, Ga. 30068
Phone 678-687-8038

STOKESMAN HOMES CORPORATION

4715 NORTHSIDE DRIVE NW
SANDY SPRINGS, GA 30327

COPYRIGHT 2024

DRAWN BY:	J.H.
CHECKED BY:	J.H.
DATE	06/04/24
REVISED	

NO.	DATE
101	10/01/24
102	12/10/25

sheet no.

A-4

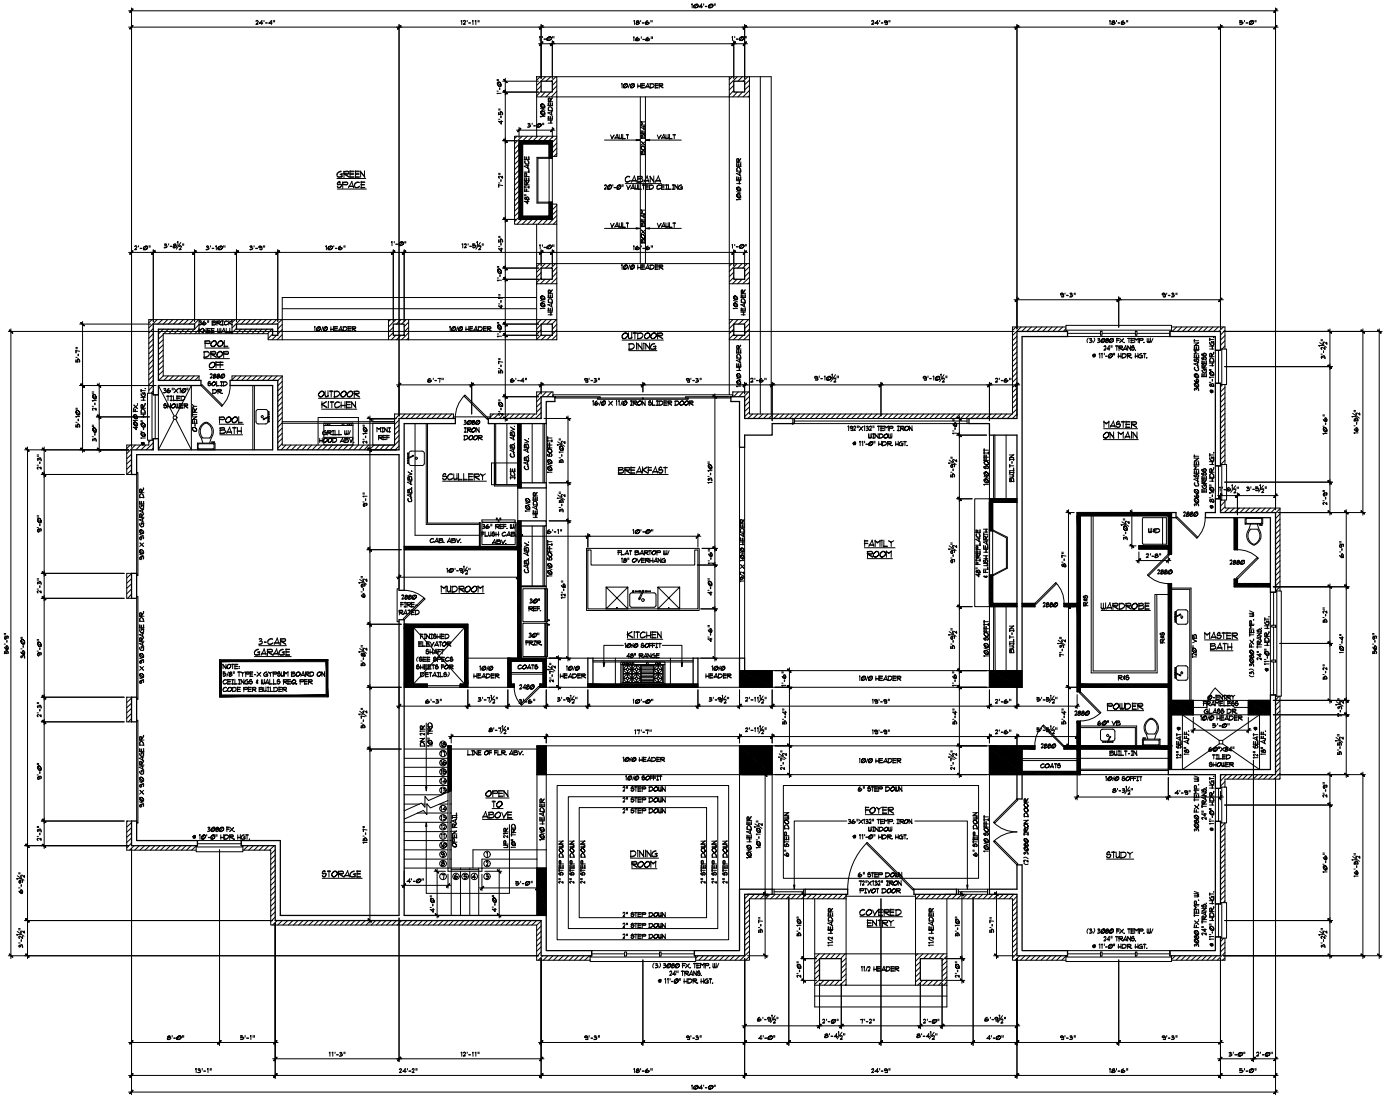

FIRST FLOOR PLAN

SCALE • 1/4" = 1'-0" 12'-0" CLG. HGT.

SQUARE FOOTAGE	
FIRST FLOOR	3,769 SQ. FT.
SECOND FLOOR	4,344 SQ. FT.
TOTAL	8,113 SQ. FT.
FINISHED BASEMENT	3,769 SQ. FT.
GARAGE	934 SQ. FT.
POOL BATH	68 SQ. FT.

NOTE:
ALL WALLS TO BE 2X6 UNLESS SHADED

PLANS RELEASED FOR CONSTRUCTION

CADD DRAFTING SERVICES LLC
1498 VANDERBILT WAY
MARIETTA, Ga. 30068
Phone 678-687-3838

STOKESMAN HOMES CORPORATION

4715 NORTHSIDE DRIVE NW
SANDY SPRINGS, GA 30327

COPYRIGHT 2024

DRAWN BY:	J.H.
CHECKED BY:	J.H.
DATE	06/04/24
REVISED	

NO.	DATE
101	10/01/24
102	12/10/25

sheet no.
A-5

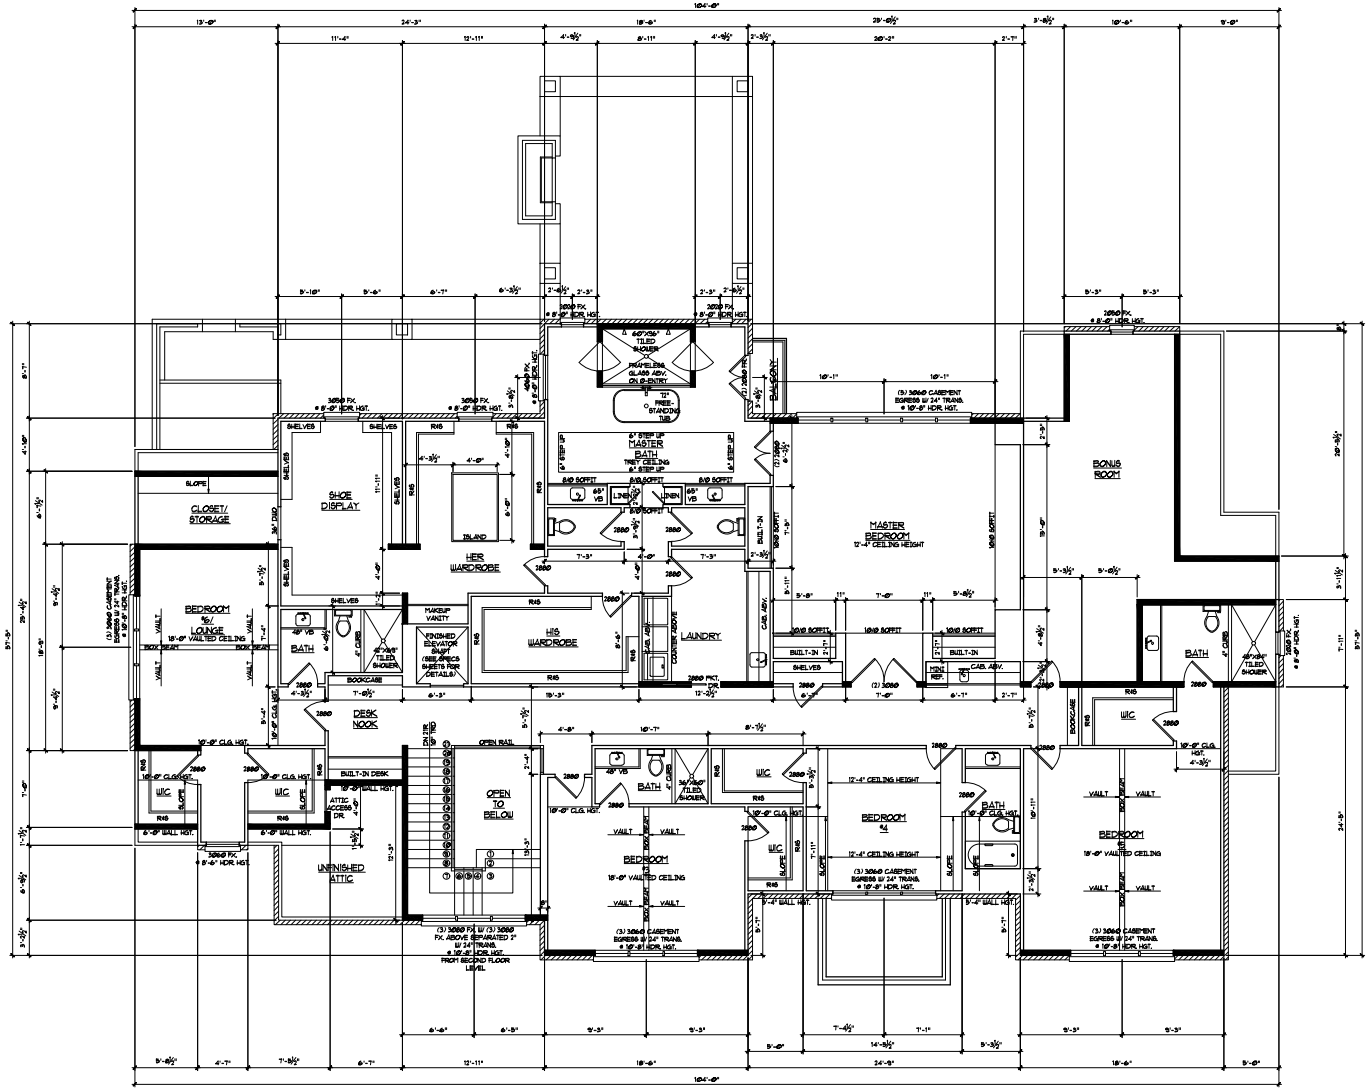

SECOND FLOOR PLAN

SCALE : 1/4" = 1'-0" 10'-0" CLG. HGT.

NOTE:
ALL WALLS TO BE 2X4 UNLESS SHADED

PLANS RELEASED FOR CONSTRUCTION

CADD DRAFTING SERVICES LLC
1498 VANDERBILT WAY
MARIETTA, Ga. 30068
Phone 678-687-3838

STOKESMAN HOMES CORPORATION

4715 NORTHSIDE DRIVE NW
SANDY SPRINGS, GA 30327

COPYRIGHT 2024

DRAWN BY:	J.H.
CHECKED BY:	J.H.
DATE	06/04/24
REVISED	

NO.	DATE
101	10/01/24
102	12/10/25

sheet no.
A-6